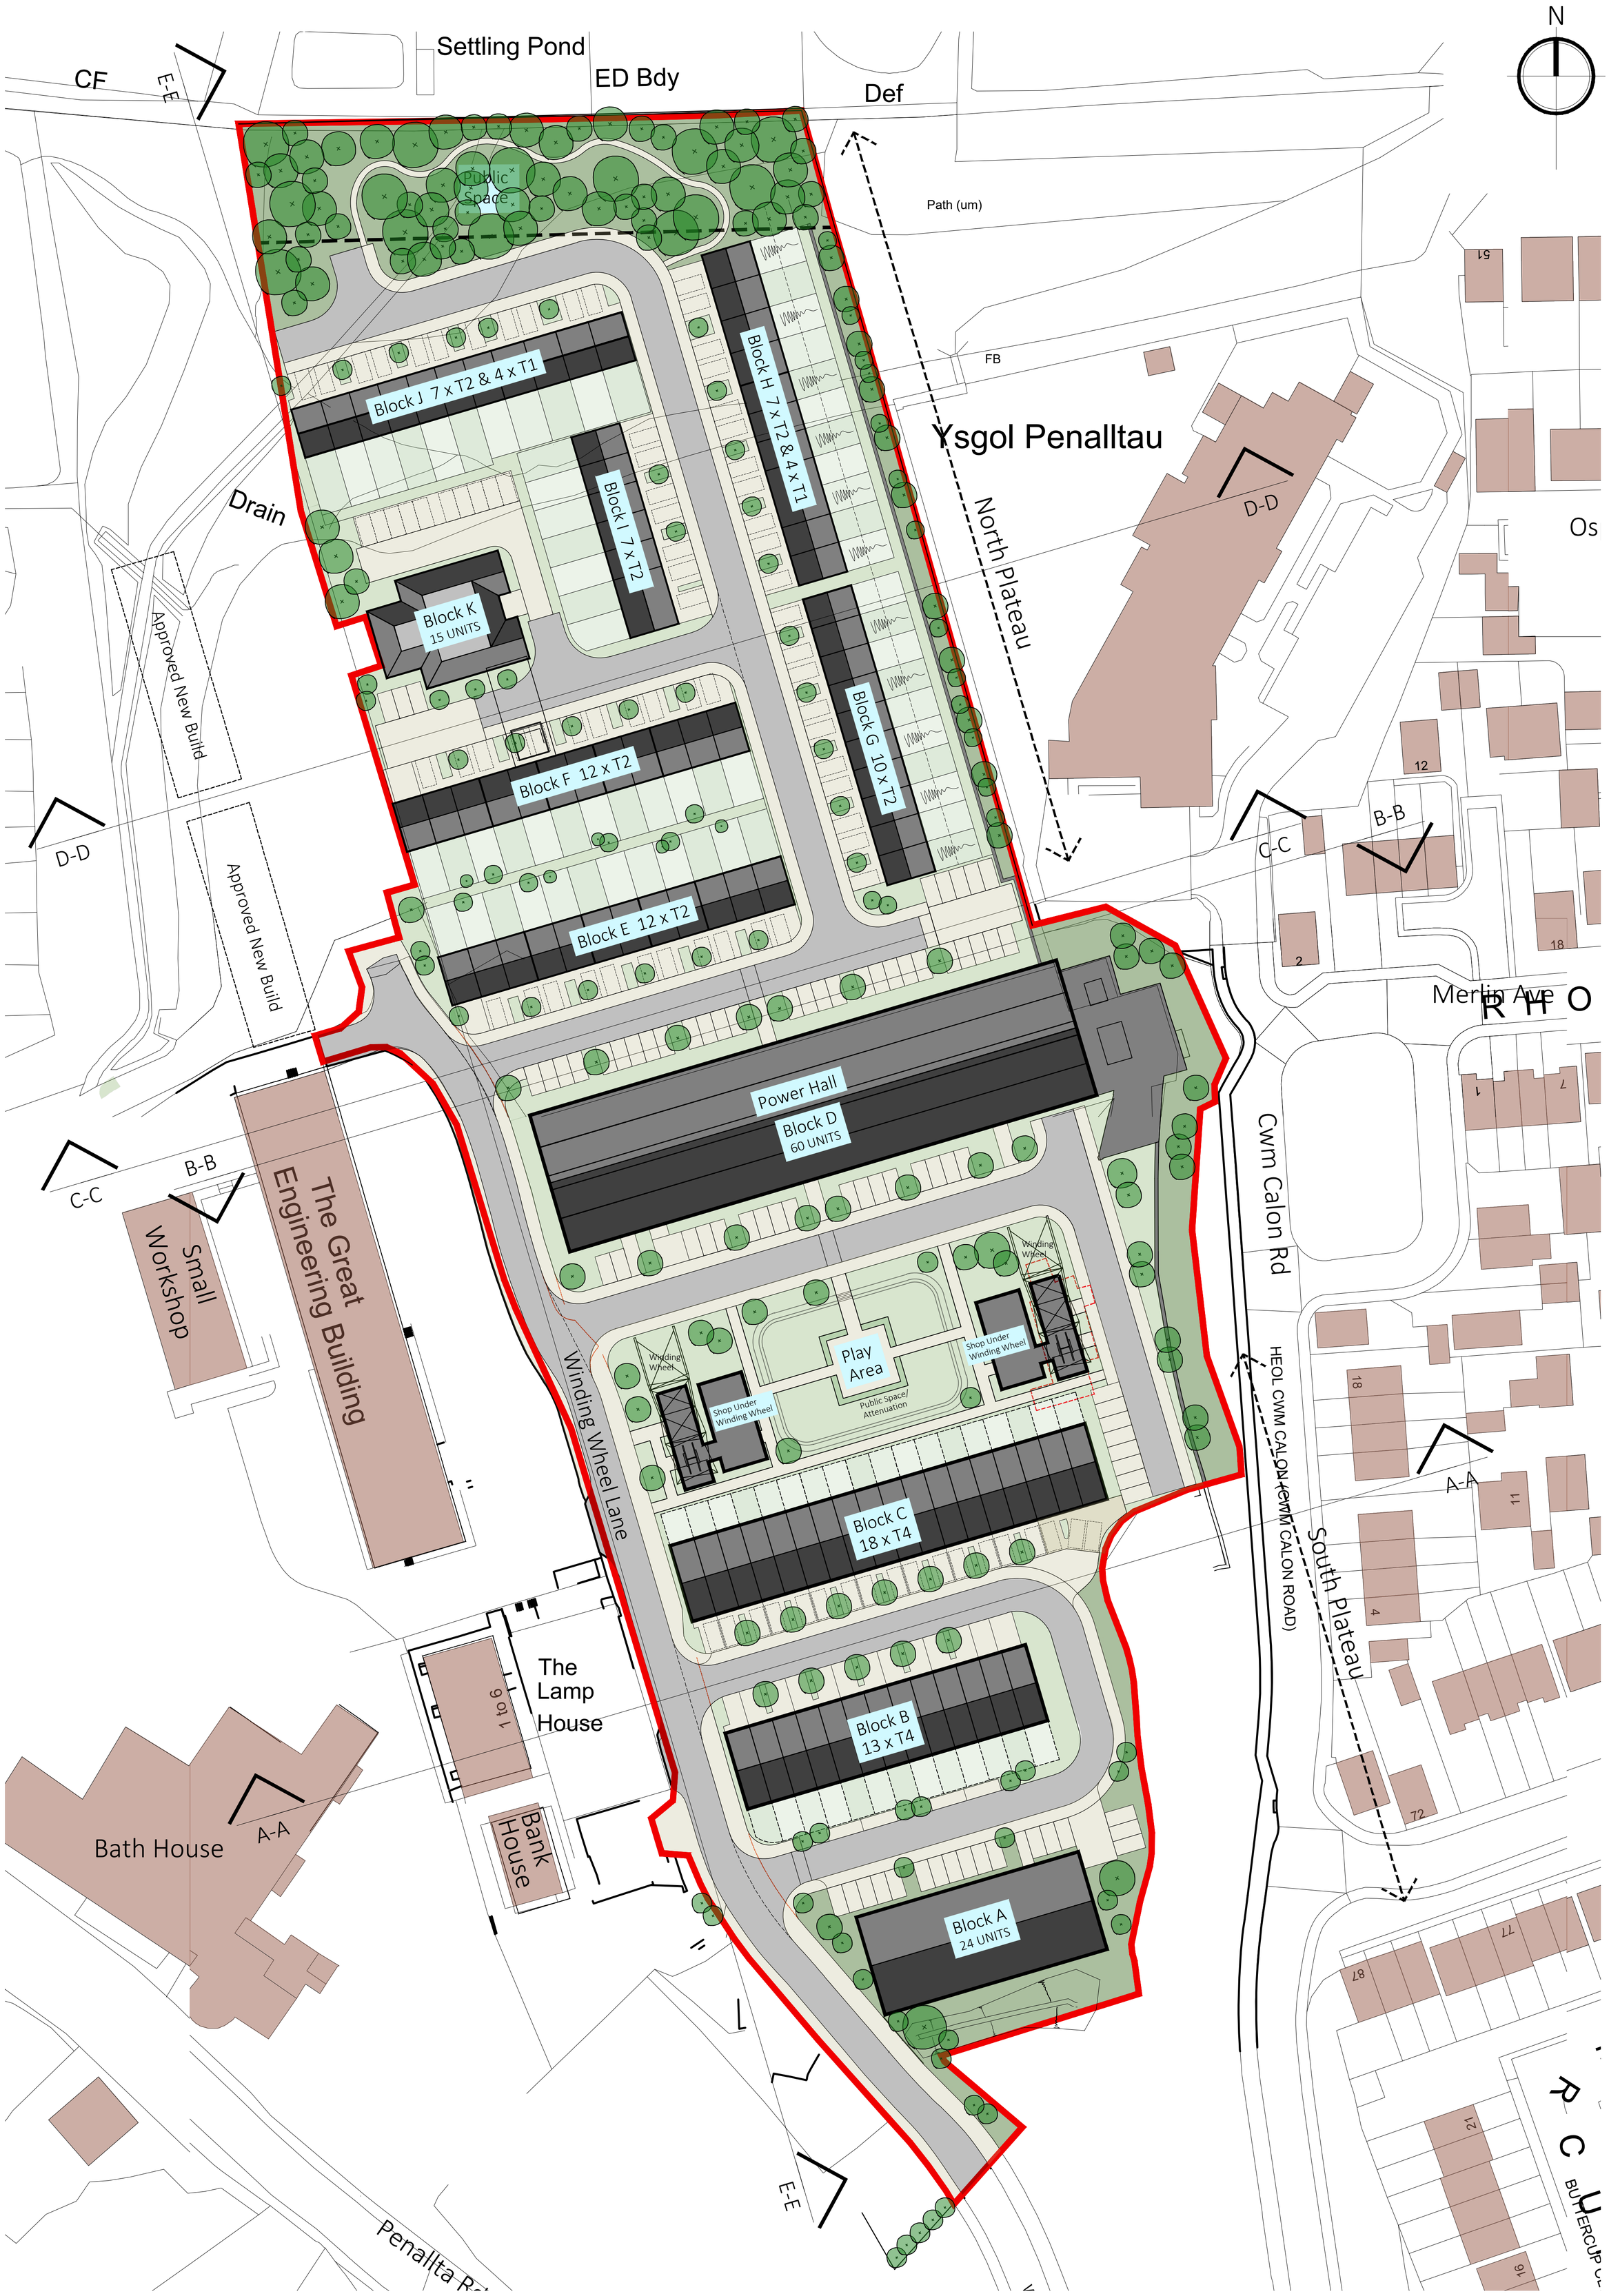

Rev	Date	Details
Project	Stage	Drawing	Rev	Status
4459	3	106	J	PLANNING

Scale	Size	Drawn	Check	Creation
1:500	A1 P	JR	MSB	

5 10 20 30 m N

Former Penallta Colliery
Winding Wheel Lane, Penallta

Proving Layout

bba architects & planners

THIS DRAWING IS COPYRIGHT ©
Responsibility is not accepted for errors made by others in scaling from this drawing
All construction information should be taken from figured dimensions only
Discrepancies must be reported to the Architect before proceeding